SITE PLAN OF LOT 3 SECTION 34 TOWNSHIP 26 OSOYOOS DIVISION YALE DISTRICT PLAN 10770 EXCEPT PLANS 18592, H8110 AND EPP51300

PID: 002-021-544
CLIENT: ORCHARD FORD SALES LTD.
CIVIC ADDRESS: 3010 HIGHWAY 97 NORTH

HORIZONTAL COORDINATE SYSTEM: UTM 11 NAD83(CSRS)
VERTICAL DATUM: CGVD28 (DERIVED FROM CANNET STATION BC_Kelowna)

DATE OF FIELD SURVEY: OCTOBER 15, 2021

REFER TO THE CURRENT STATE OF TITLE FOR CHARGES, LIENS, AND INTERESTS AFFECTING THIS LAND.

SCALE 1:1000

0 10 20 40 60 80 100 Metres

LEGEND

- Subject Property
- Major Contour (2.5m)
- Minor Contour (0.5m)
- Top Slope
- Bottom Slope
- Overhead Power Line
- Culvert
- Barrier
- Ditch
- Approximate Mill Creek Centreline
- Found Standard Iron Post
- Power Pole

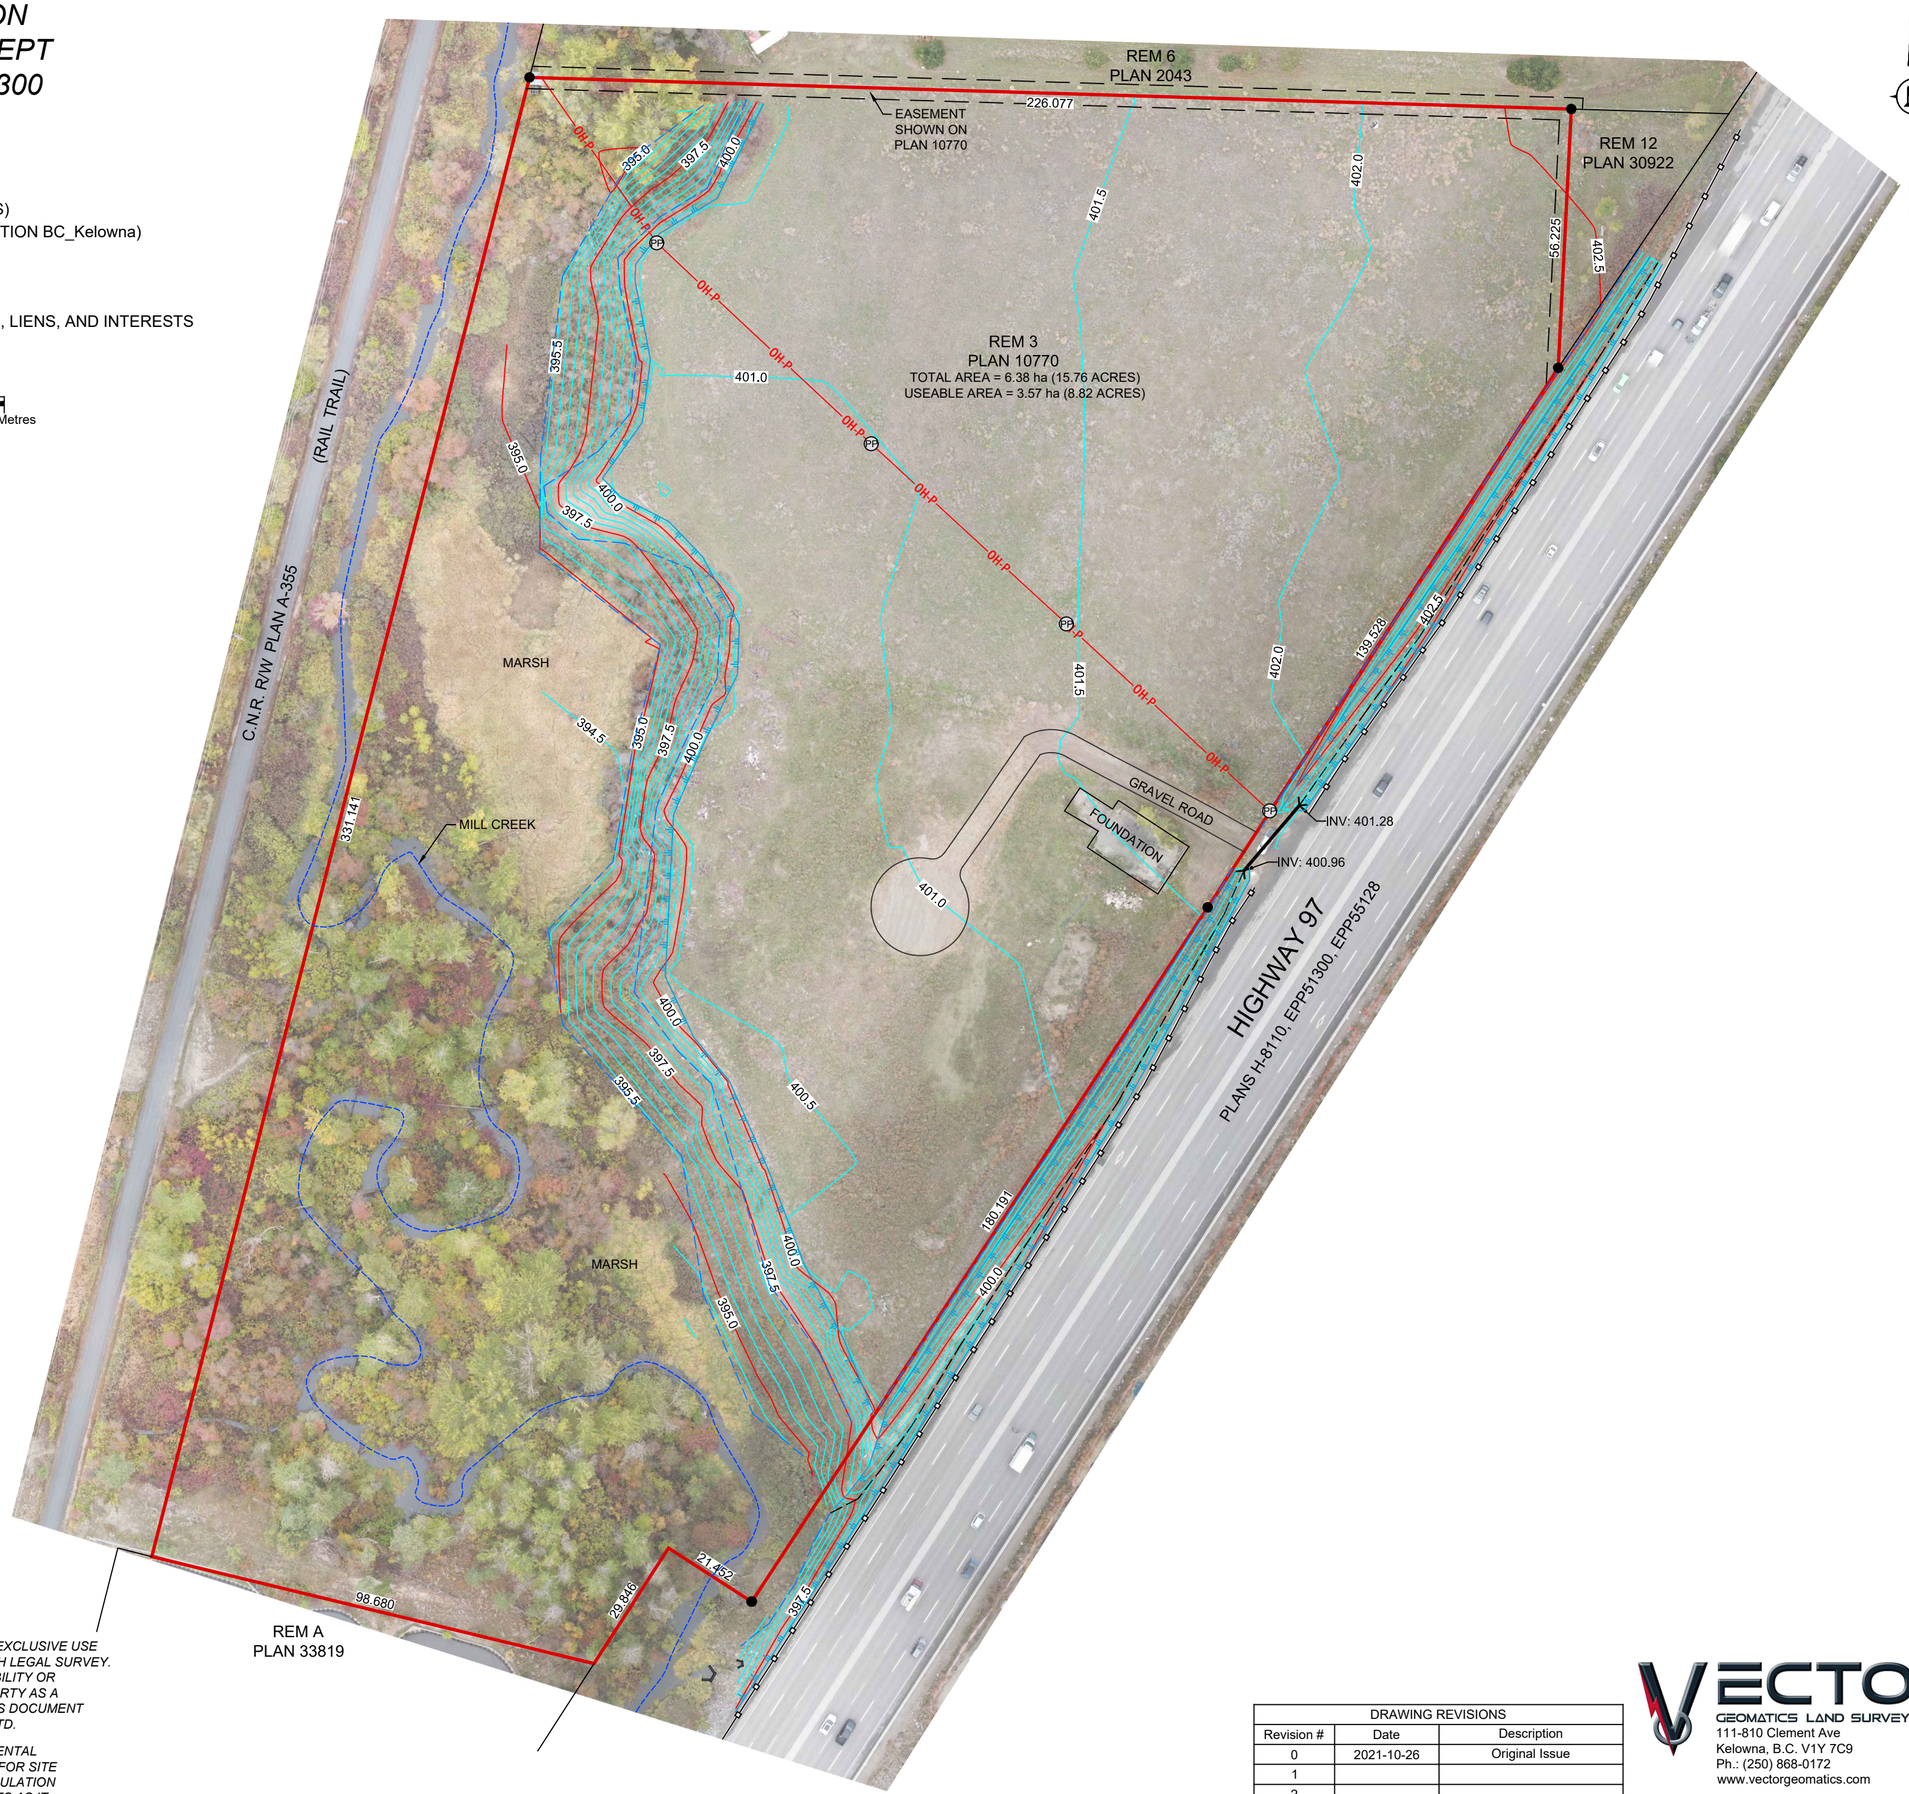

THIS PLAN WAS PREPARED FOR DESIGN PURPOSES AND IS FOR THE EXCLUSIVE USE OF OUR CLIENT. BOUNDARIES SHOWN ARE SUBJECT TO CHANGE WITH LEGAL SURVEY. VECTOR GEOMATICS LAND SURVEYING LTD. ACCEPTS NO RESPONSIBILITY OR LIABILITY FOR ANY DAMAGES THAT MAY BE SUFFERED BY A THIRD PARTY AS A RESULT OR REPRODUCTION, TRANSMISSION, OR ALTERATION TO THIS DOCUMENT WITHOUT THE CONSENT OF VECTOR GEOMATICS LAND SURVEYING LTD.

RIPARIAN SETBACKS TO BE DETERMINED BY A QUALIFIED ENVIRONMENTAL PROFESSIONAL. ANY SETBACKS PRESENTED SHOULD NOT BE USED FOR SITE PLANNING AS IT RELATES TO THE RIPARIAN AREAS PROTECTION REGULATION OR ANY LOCAL GOVERNMENT DEVELOPMENT PERMITTING PROCESSES AS IT RELATES TO STREAM OR LAKESIDE SETBACKS.

DRAWING REVISIONS		
Revision #	Date	Description
0	2021-10-26	Original Issue
1		
2		
3		

VECTOR GEOMATICS LAND SURVEYING LTD.
111-810 Clement Ave
Kelowna, B.C. V1Y 7C9
Ph.: (250) 868-0172
www.vectorgeomatics.com

File: 2101457R0 Date: 2021-10-28
Drafted by: EC Checked by: TF

© COPYRIGHT 2021 VECTOR GEOMATICS LAND SURVEYING LTD.